


EAST MAIN STREET

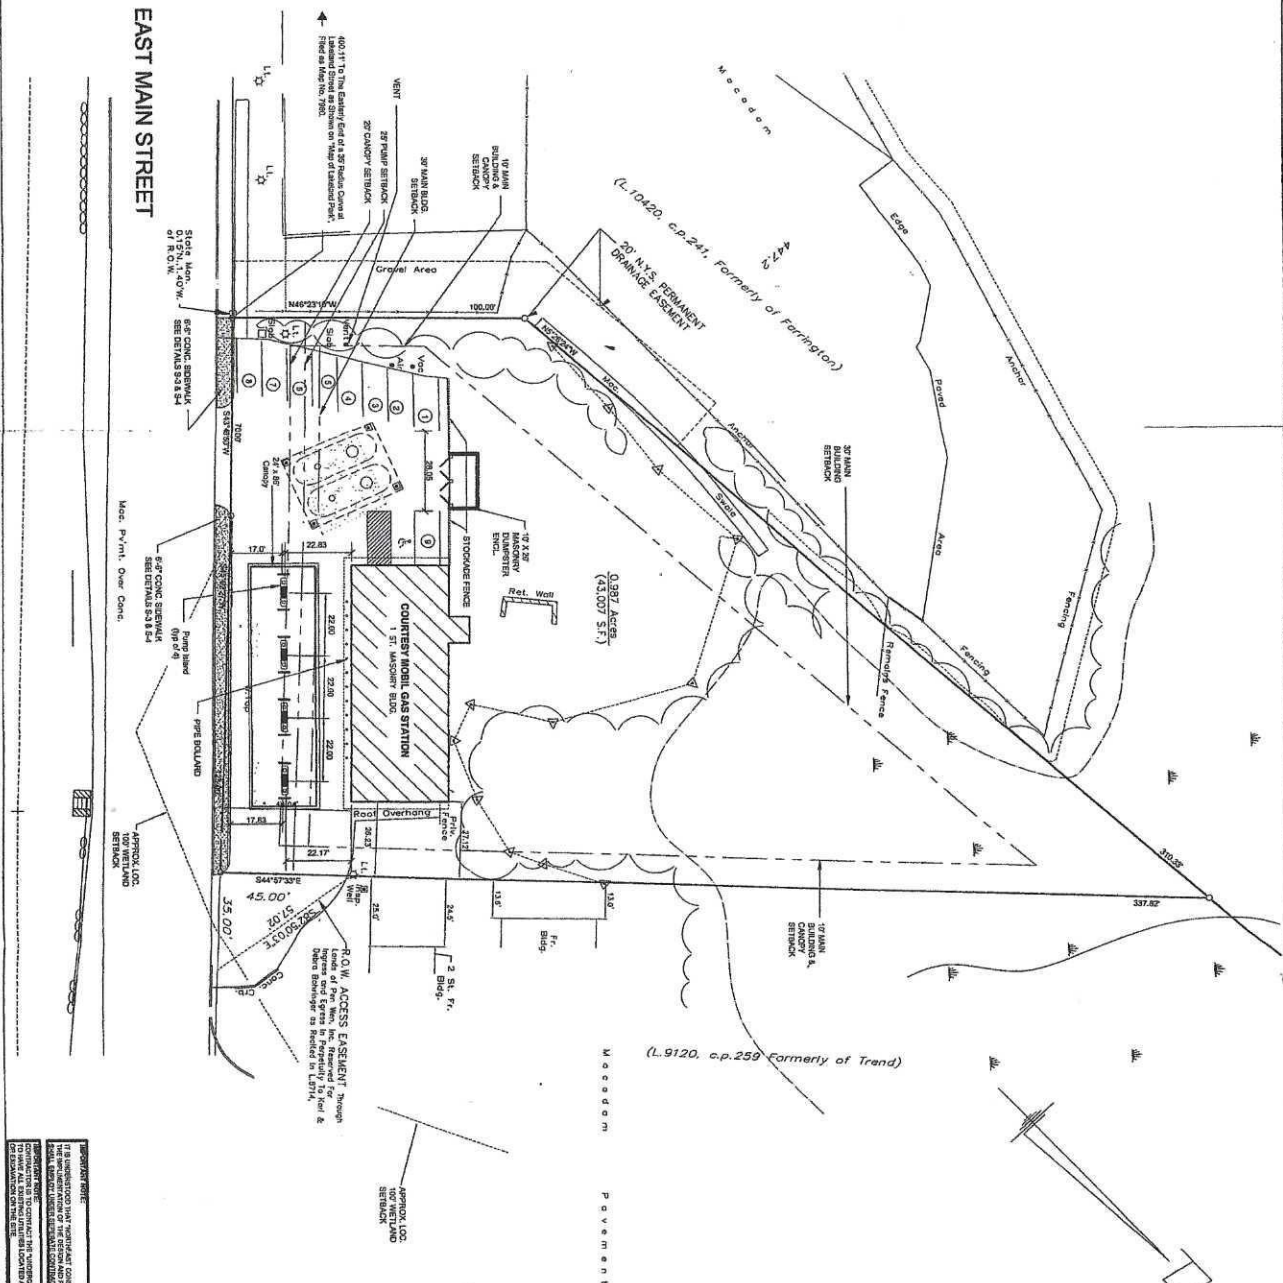

GENERAL NOTES:

1. ALL EXISTING UTILITIES SHOWN ON THIS MAP WERE LOCATED BY THE ENGINEER. THE ENGINEER IS NOT RESPONSIBLE FOR THE LOCATION OF UTILITIES NOT SHOWN ON THIS MAP. 

NOTES:

1. THE ENGINEER HAS CONDUCTED A VISUAL SURVEY OF THE SITE AND HAS NOT BEEN ADVISED OF ANY OTHER UTILITIES. THE ENGINEER IS NOT RESPONSIBLE FOR THE LOCATION OF UTILITIES NOT SHOWN ON THIS MAP. 

EC-1 EXISTING CONDITIONS PLAN	Project: Courtyard Mobil Service Stations 1770 East Main St (Route 6) Yorktown, New York	Date: 9-8-01 Project No: 200009 Scale: 1"=20' Drawn By: RMC Checked By: RMC	NORTHEAST CONSULTING, LLC Development Consultants Environmental & Site Planners 118 East Main Street, Suite 201 Torrington, Connecticut 06790 Telephone: 860-426-0270 Fax: 860-426-1630	2-10-02 1 RWC 12-20-02 2 RWC 12-20-02 3 RWC 05-12-04 4 RWC 05-14-04 5 RWC	ADDED SIDEWALK & MASONRY TRASH ENCLOSURE REVISOR PER WYDOT REVIEW REVISOR PER WYDOT REVIEW REVISOR PER WYDOT REVIEW REVISOR PER WYDOT REVIEW REVISOR PER WYDOT REVIEW
	Date: _____ No. _____ By: _____				