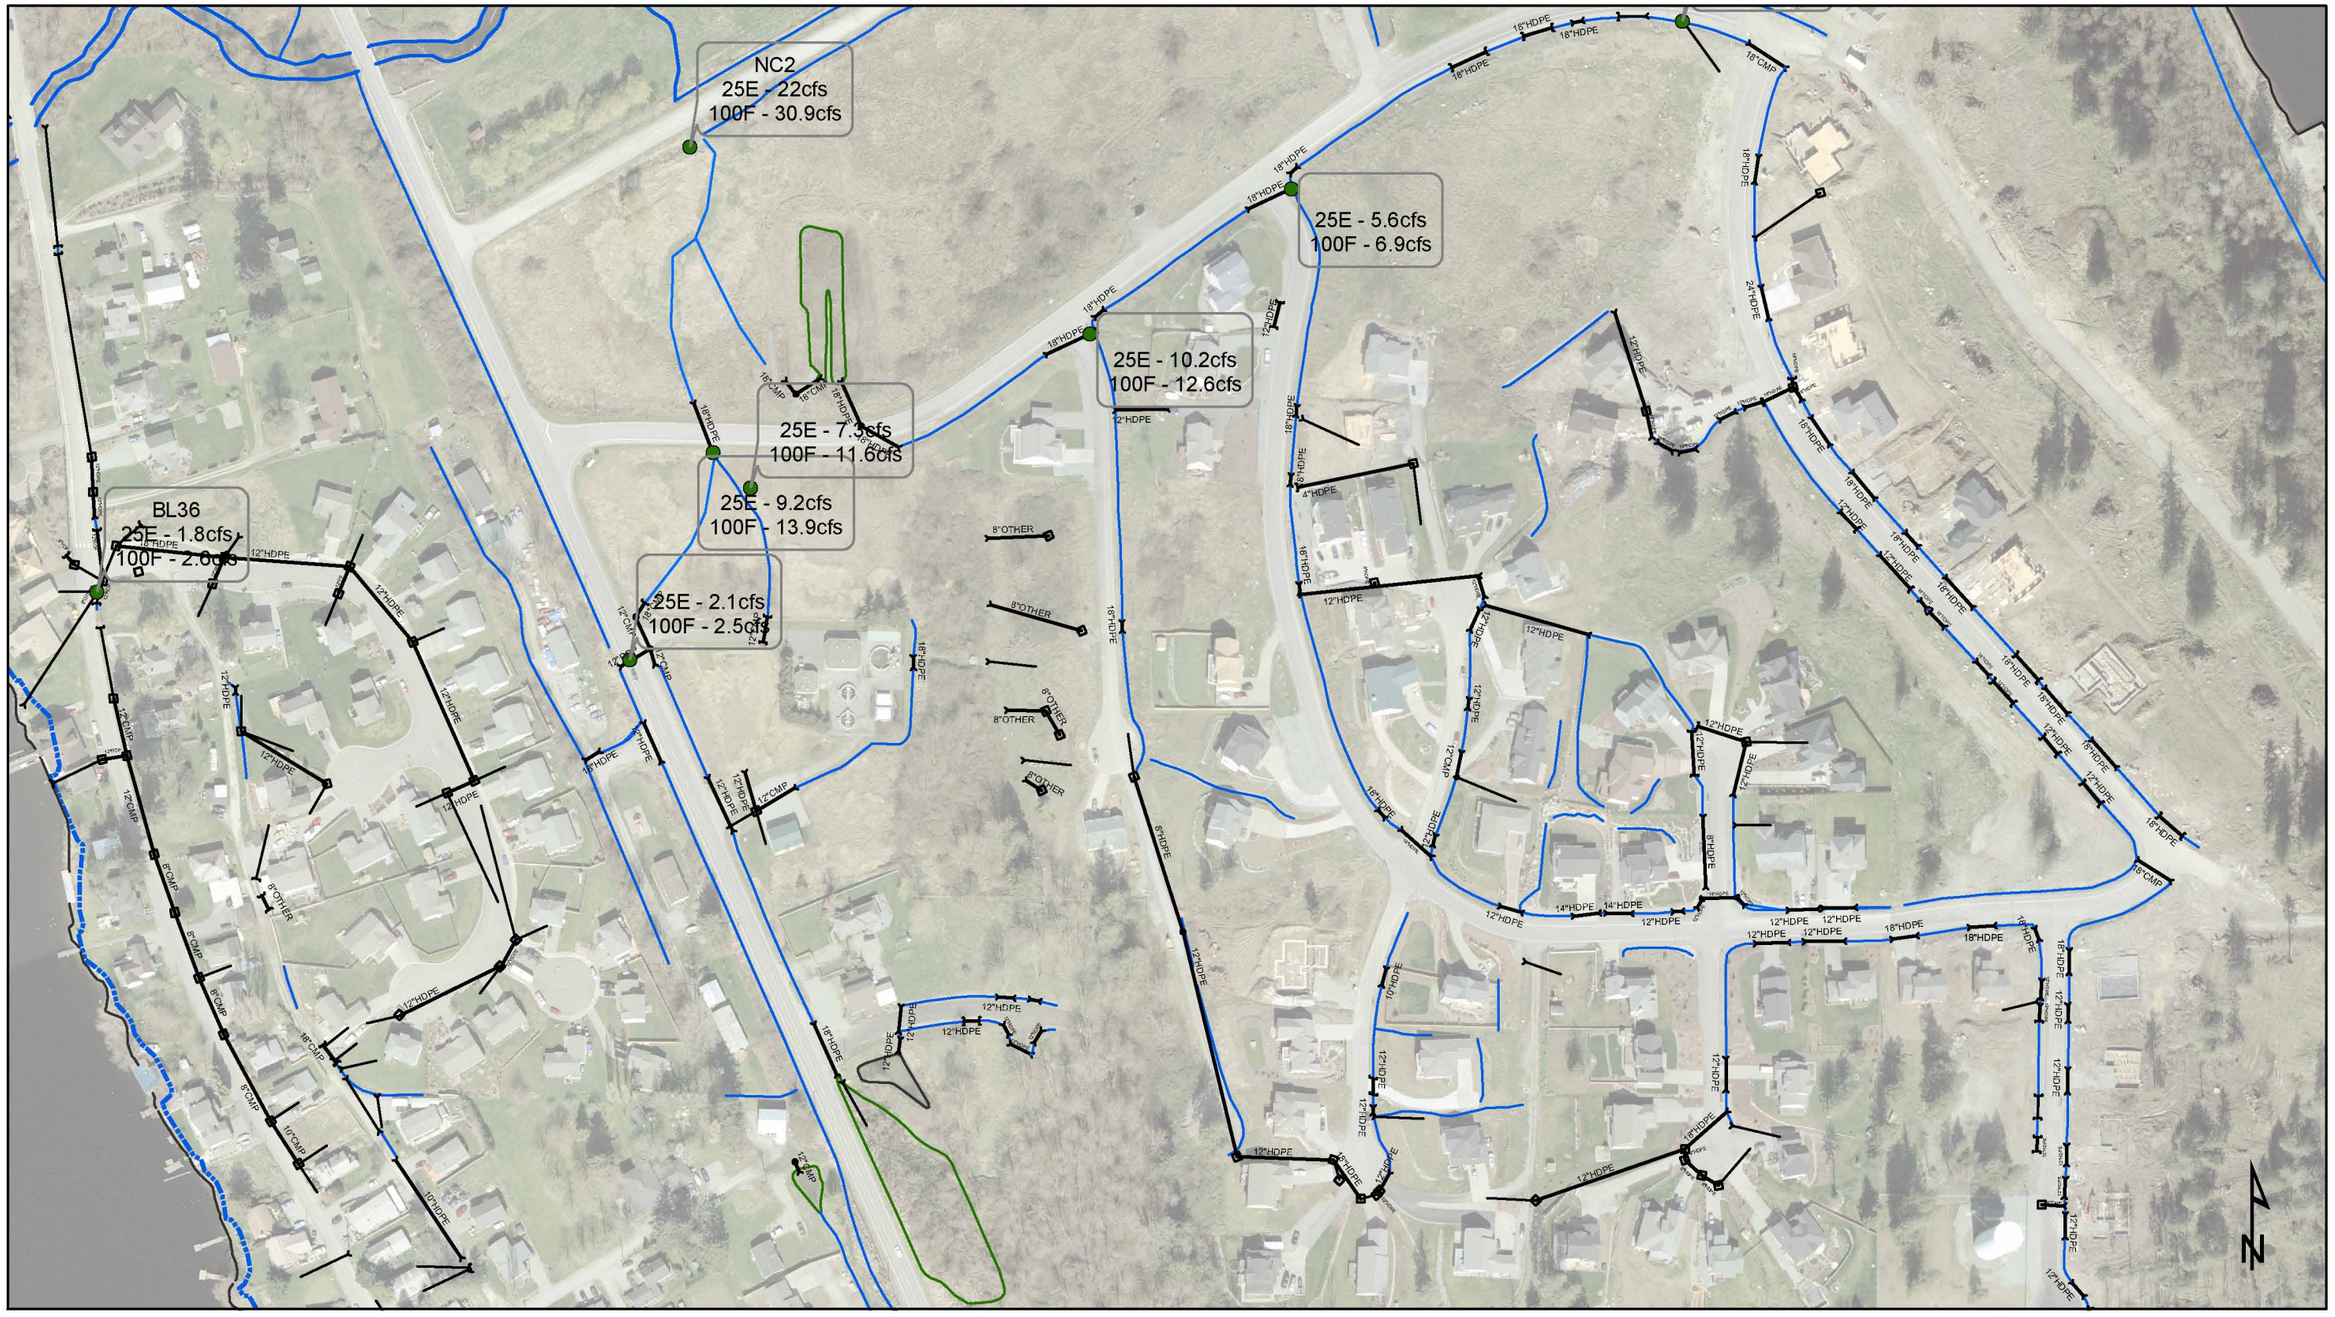


0 100 200 400
Feet

Figure A-19
Major Drainage Systems and Peak Flows
Outfalls BL36, NC2

Big Lake Drainage Management Plan

MONTGOMERY WATER GROUP, INC.
Water Resources Engineering