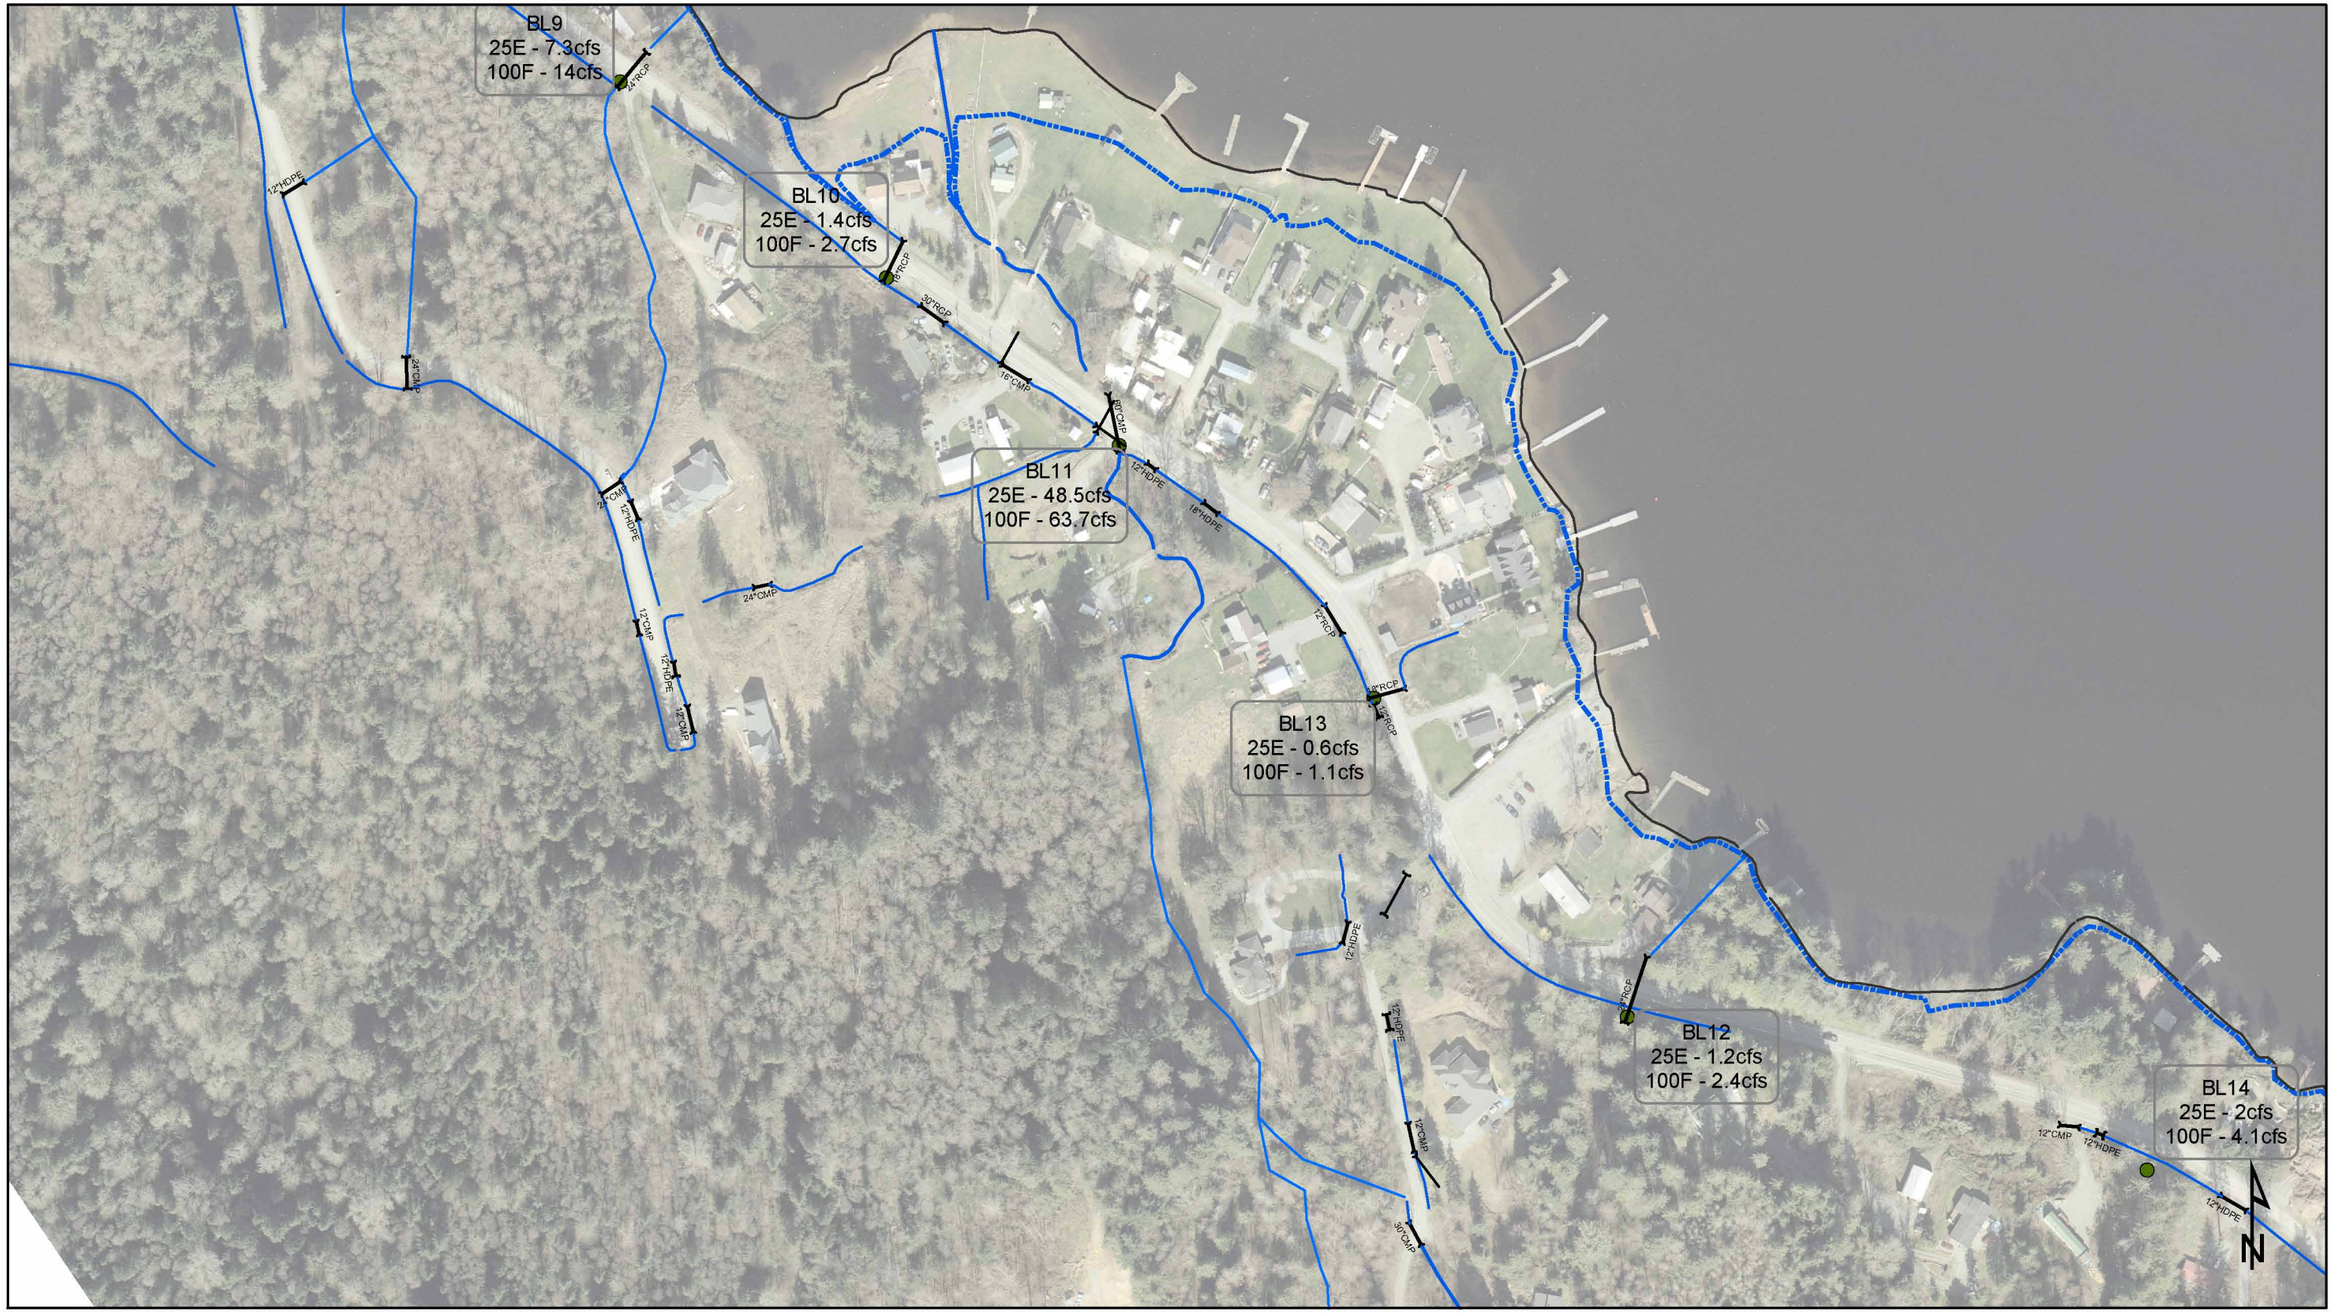


0 100 200 400
Feet

Figure A-7
Major Drainage Systems and Peak Flows
Outfalls BL10, BL11, BL12, BL13, BL14

Big Lake Drainage Management Plan

MONTGOMERY WATER GROUP, INC.
Water Resources Engineering