



Coldbrook and 1120 Monroe Sites

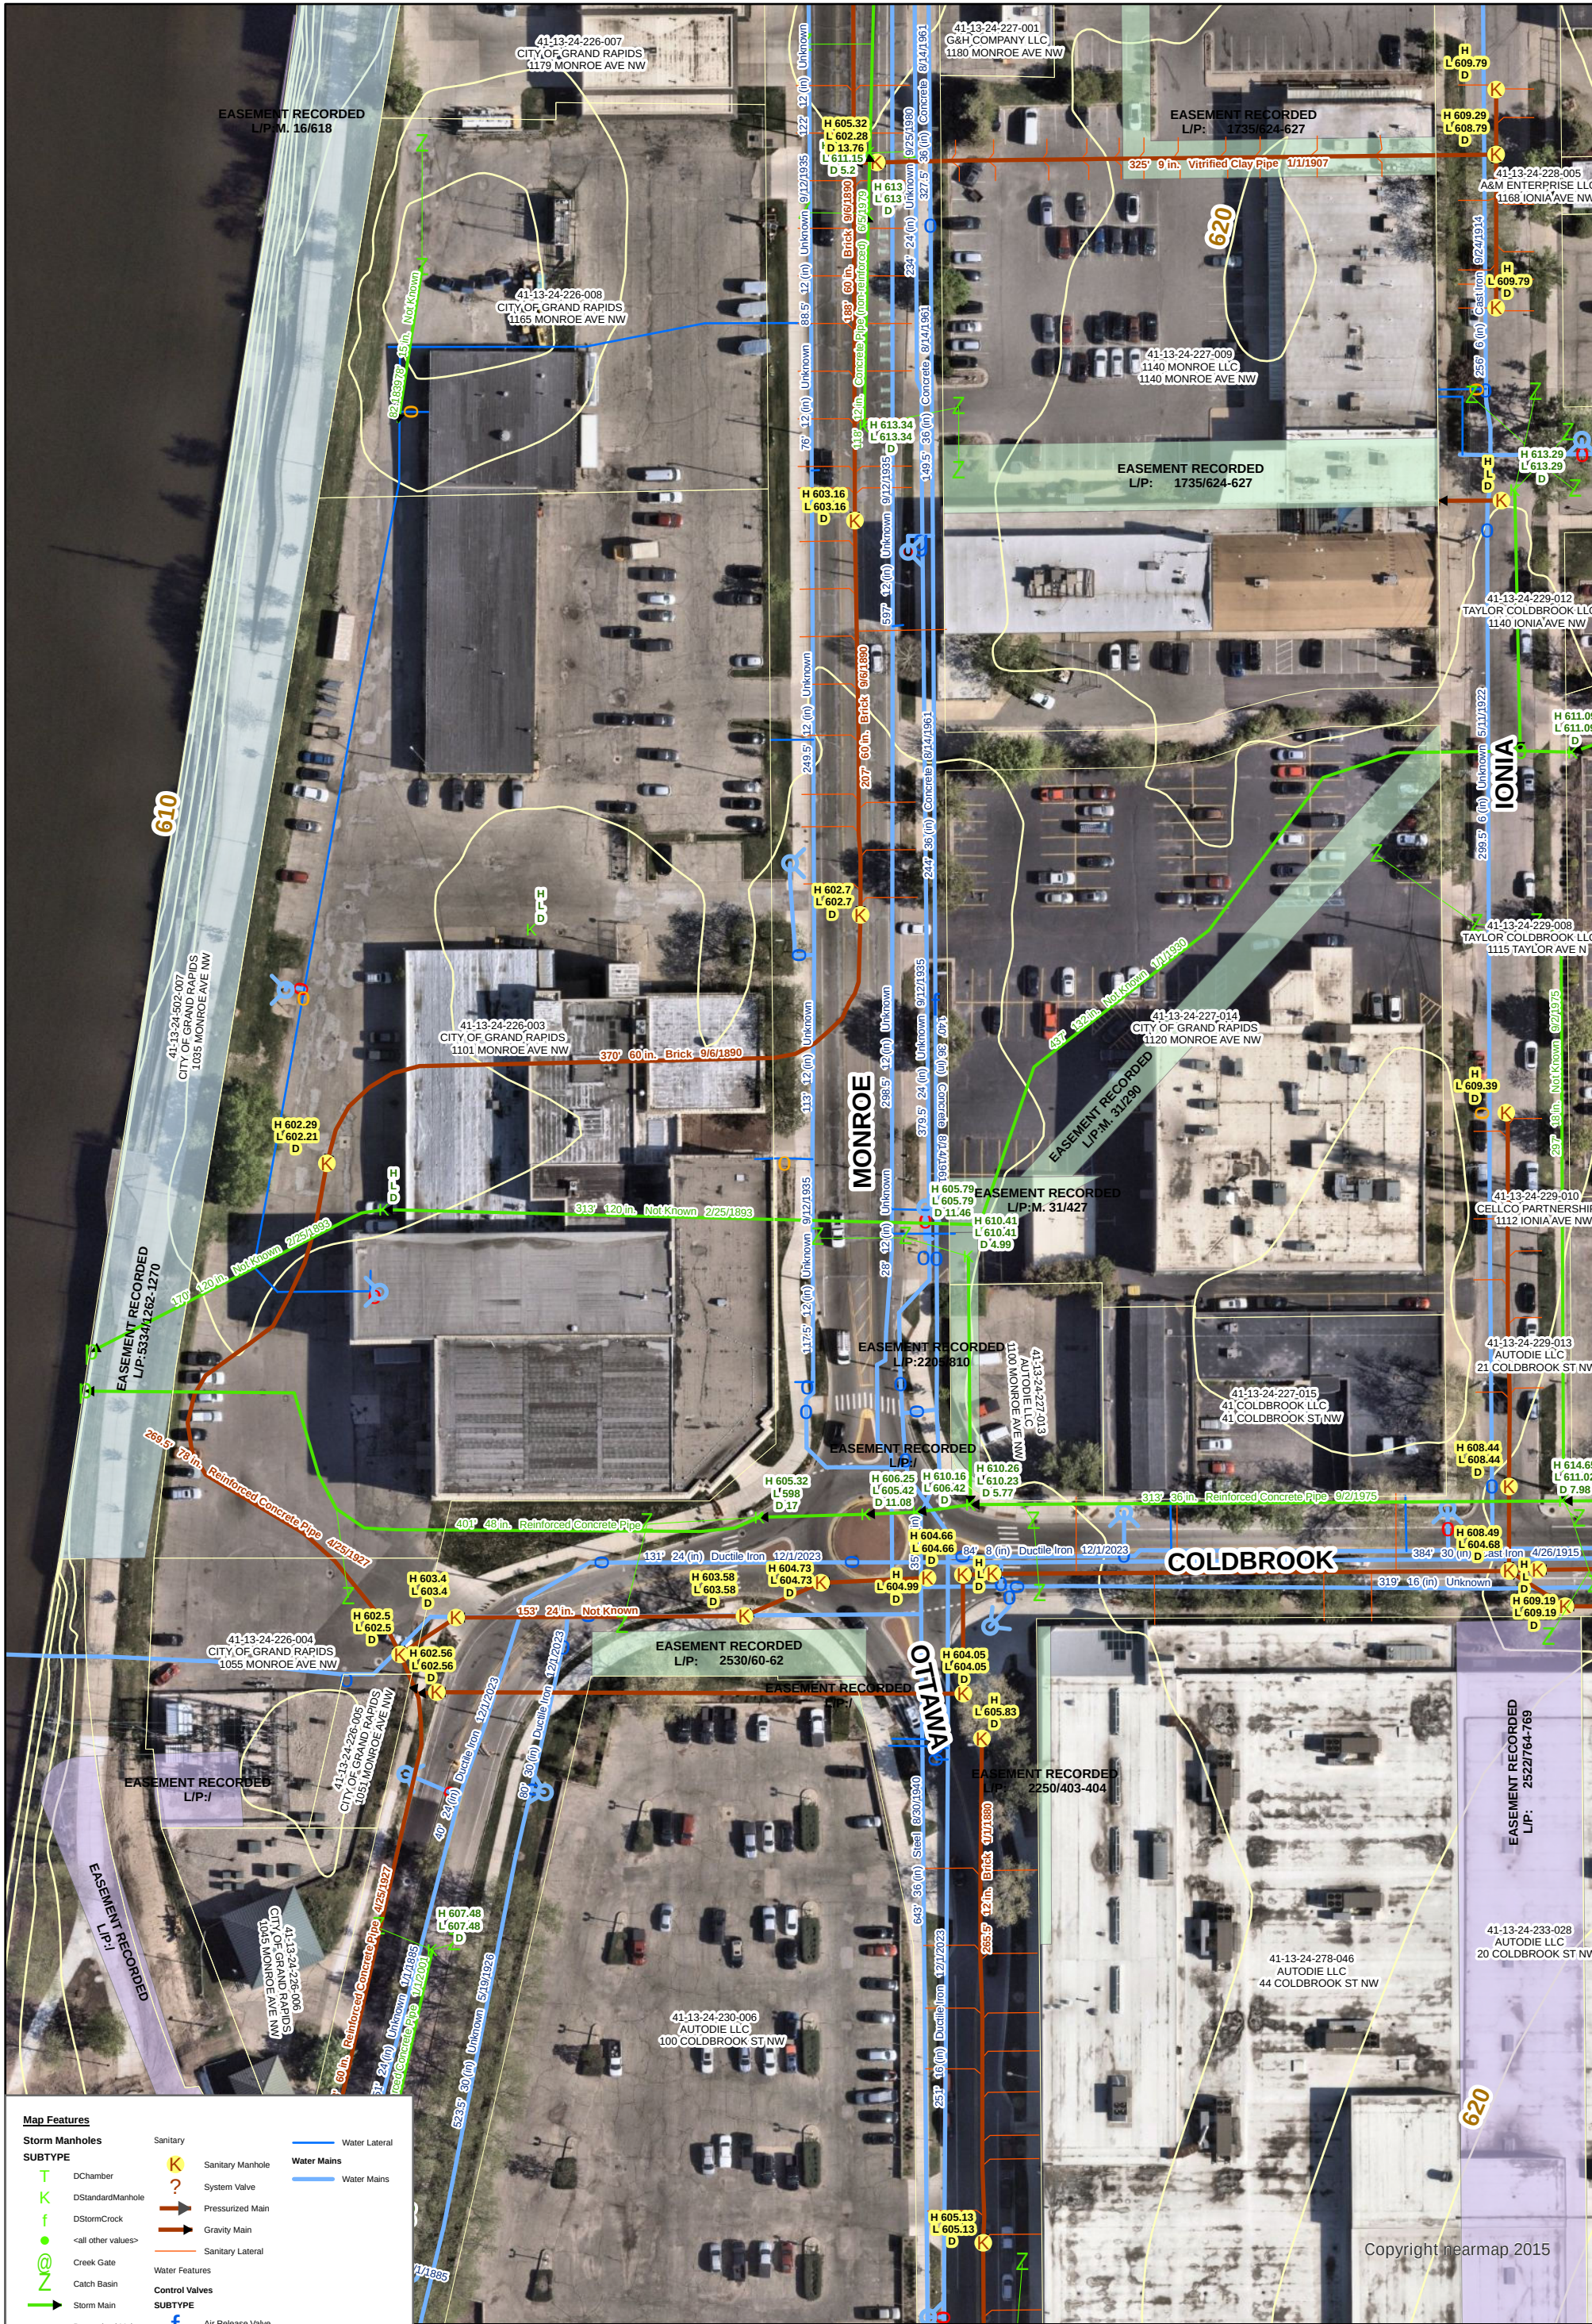

Scale: 1" = 80'

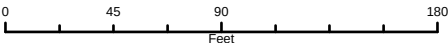

Copyright nearmap 2015