



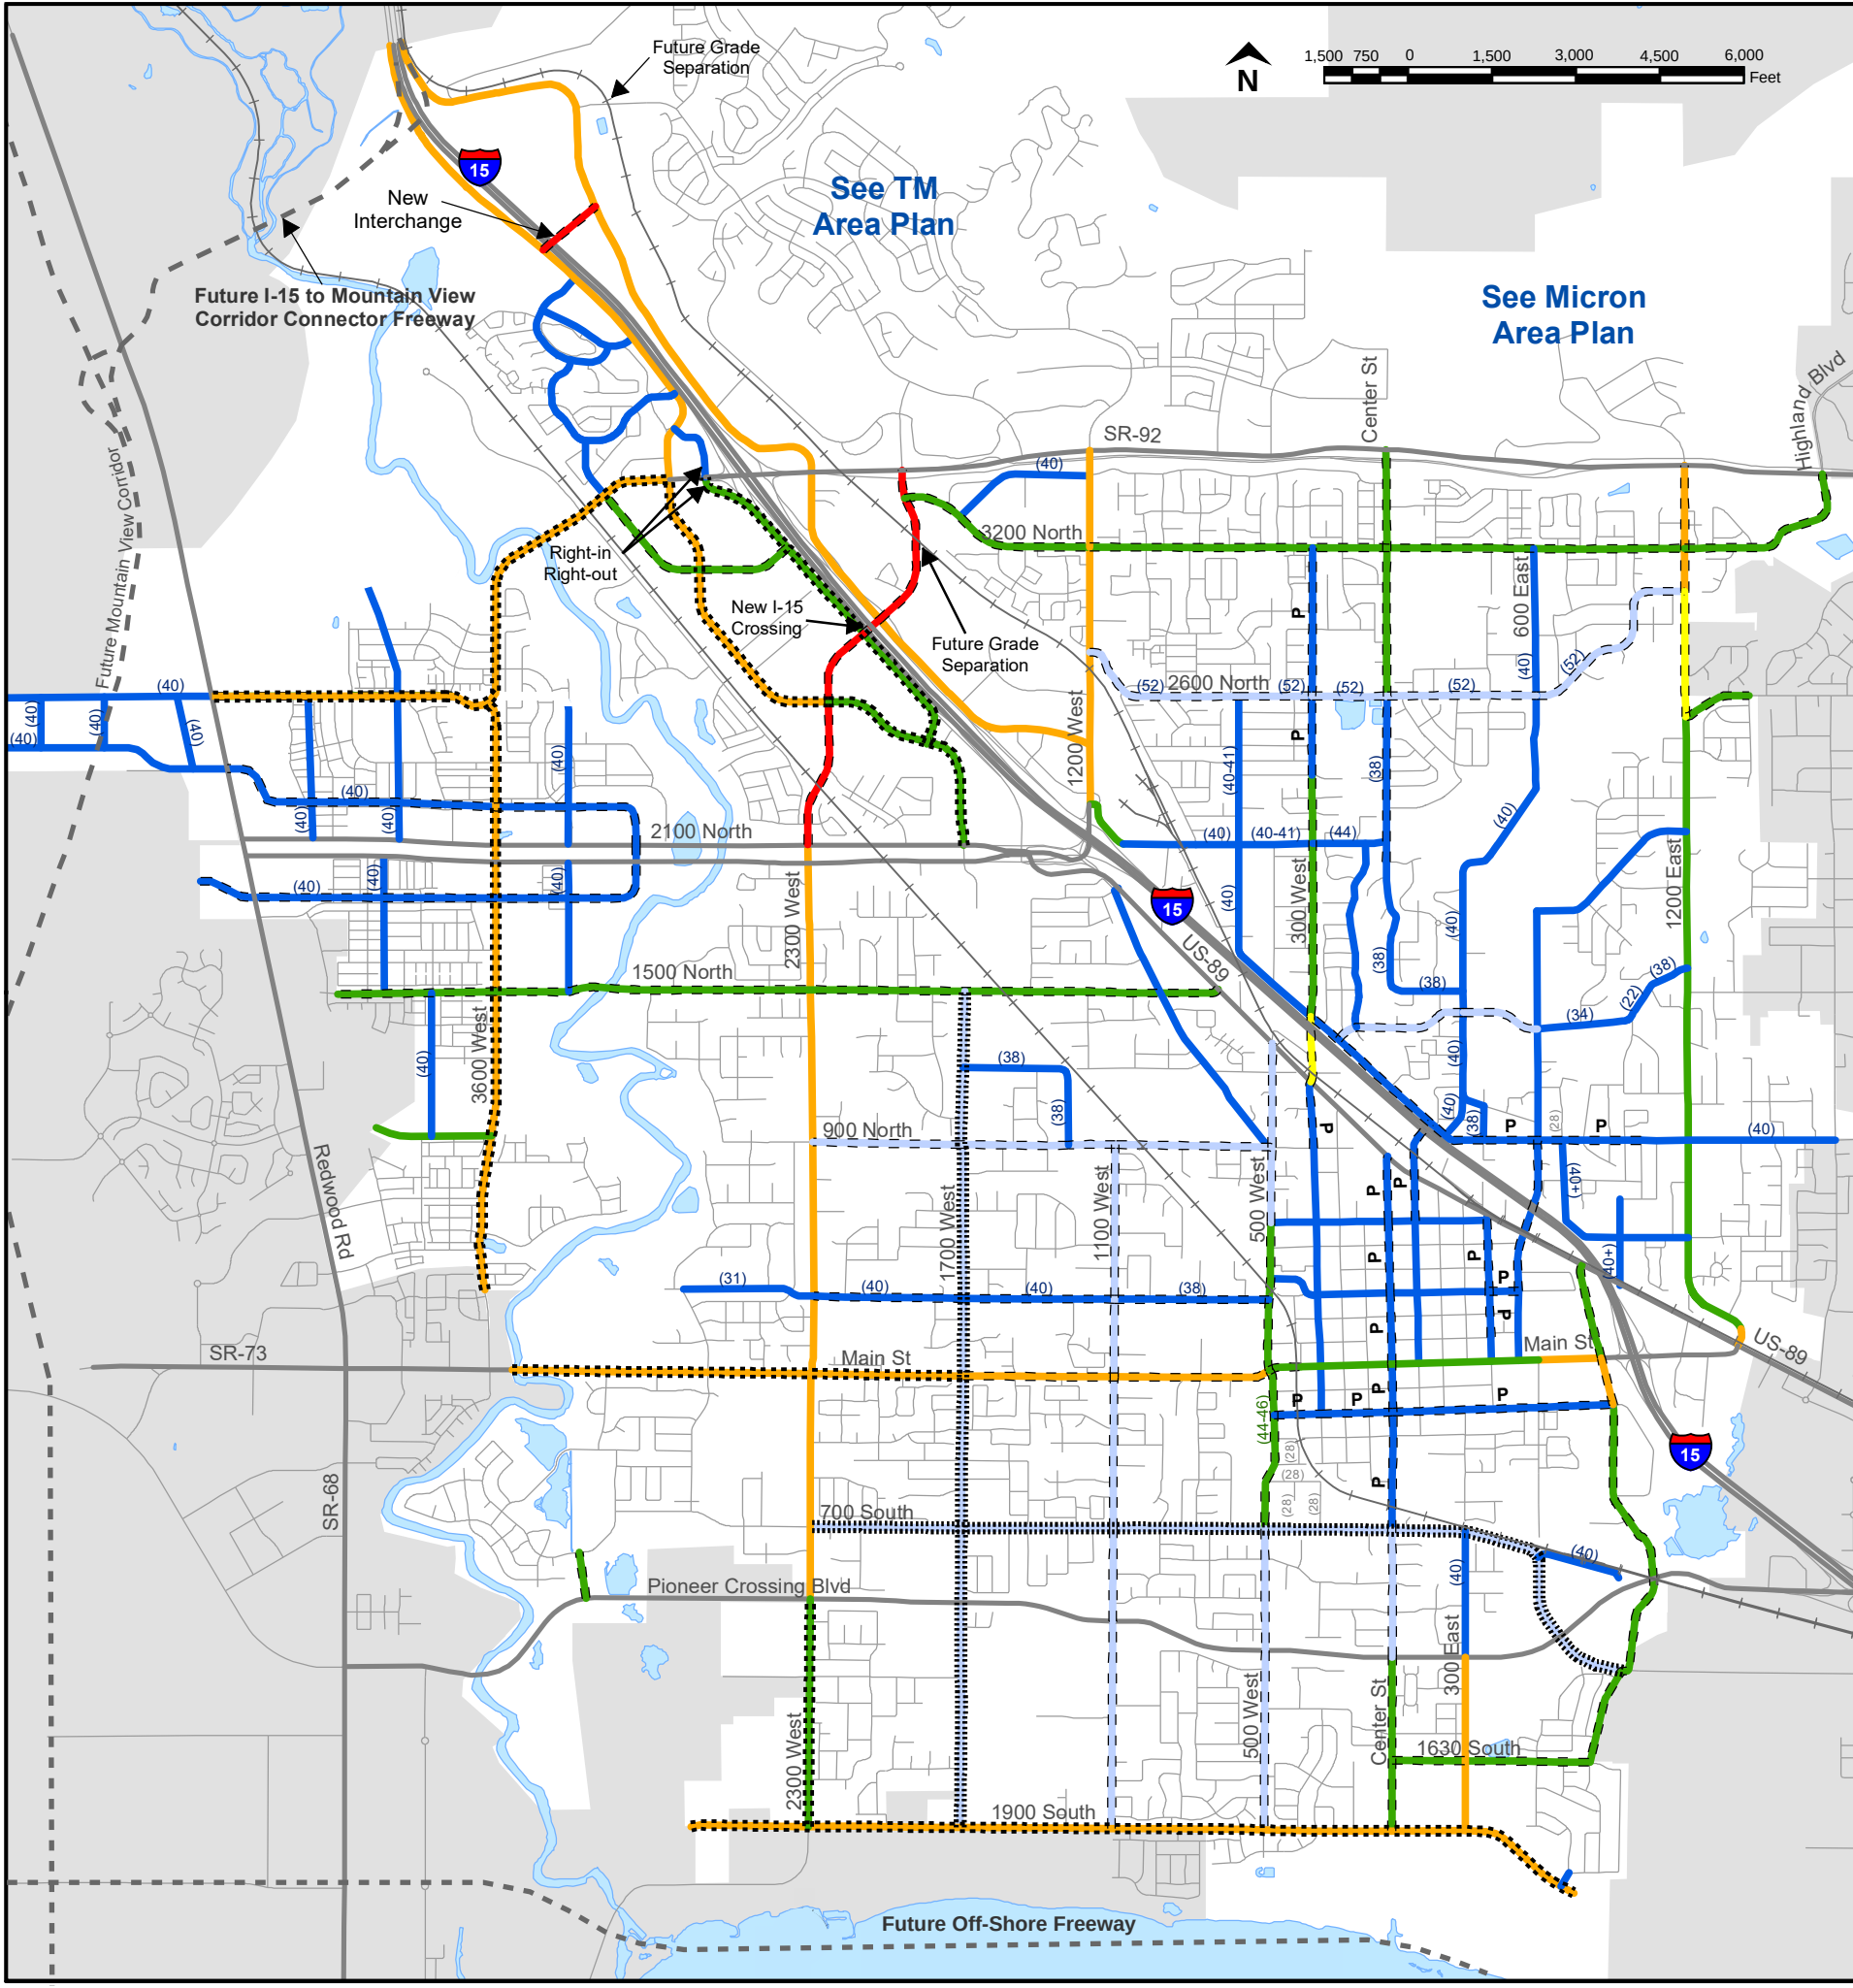


Lehi City Master Transportation Plan

APPROVED BY THE LEHI CITY COUNCIL ON NOVEMBER 14, 2023


PROPOSED TYPICAL STREET SECTIONS

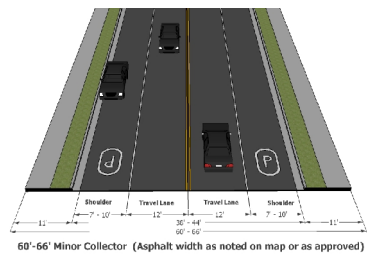


60'-66' Minor Collector (Asphalt width as noted on map or as approved)

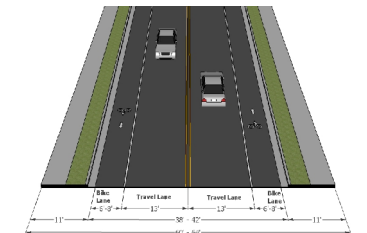


60'-64' Minor Collector - Bike Lane (Asphalt widths as noted on map or as approved)

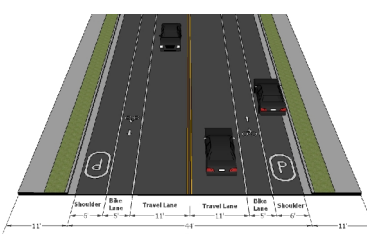


66' Minor Collector - Bike Lane

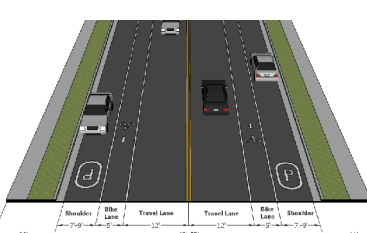


70'-74' Minor Collector - Bike Lane (Pavement width 48' unless noted)

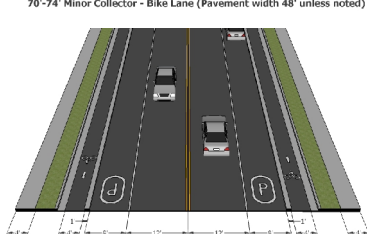


70' Minor Collector - Cycle Track (1700 W)

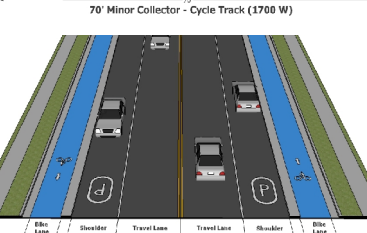


80' Minor Collector - Cycle Track (700 S)

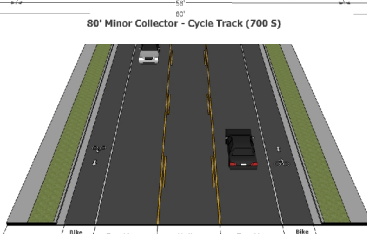


70' Minor Arterial - Bike Lane

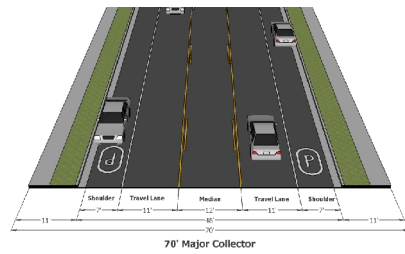


70' Major Collector

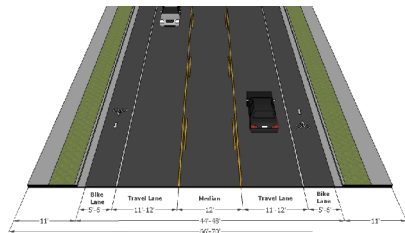


66'-70' Major Collector - Bike Lane (Asphalt width 48' unless noted)

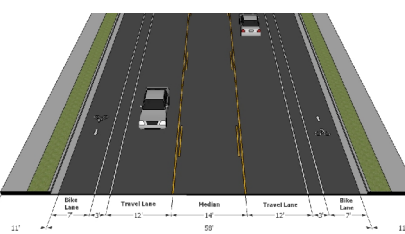


80' Major Collector - Buffered Bike Lane

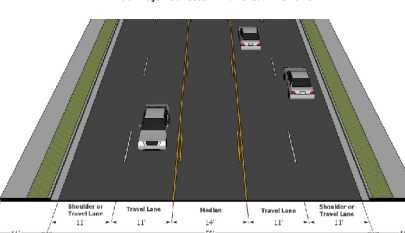


80' Major Arterial

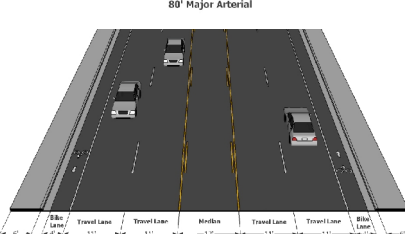

80' Major Arterial - Bike Lane (Through bike lanes only. Arterial bike lanes due to 15-ft or more clearance)

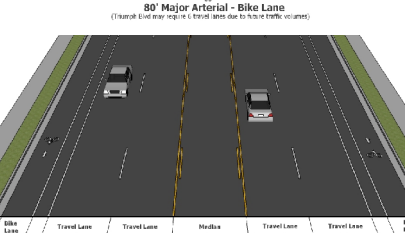

102' Major Arterial - Buffered Bike Lane

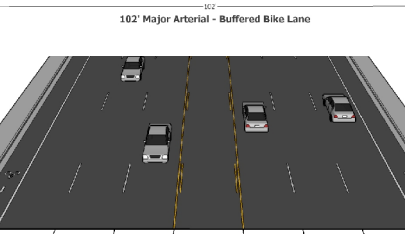

114' Principal Arterial