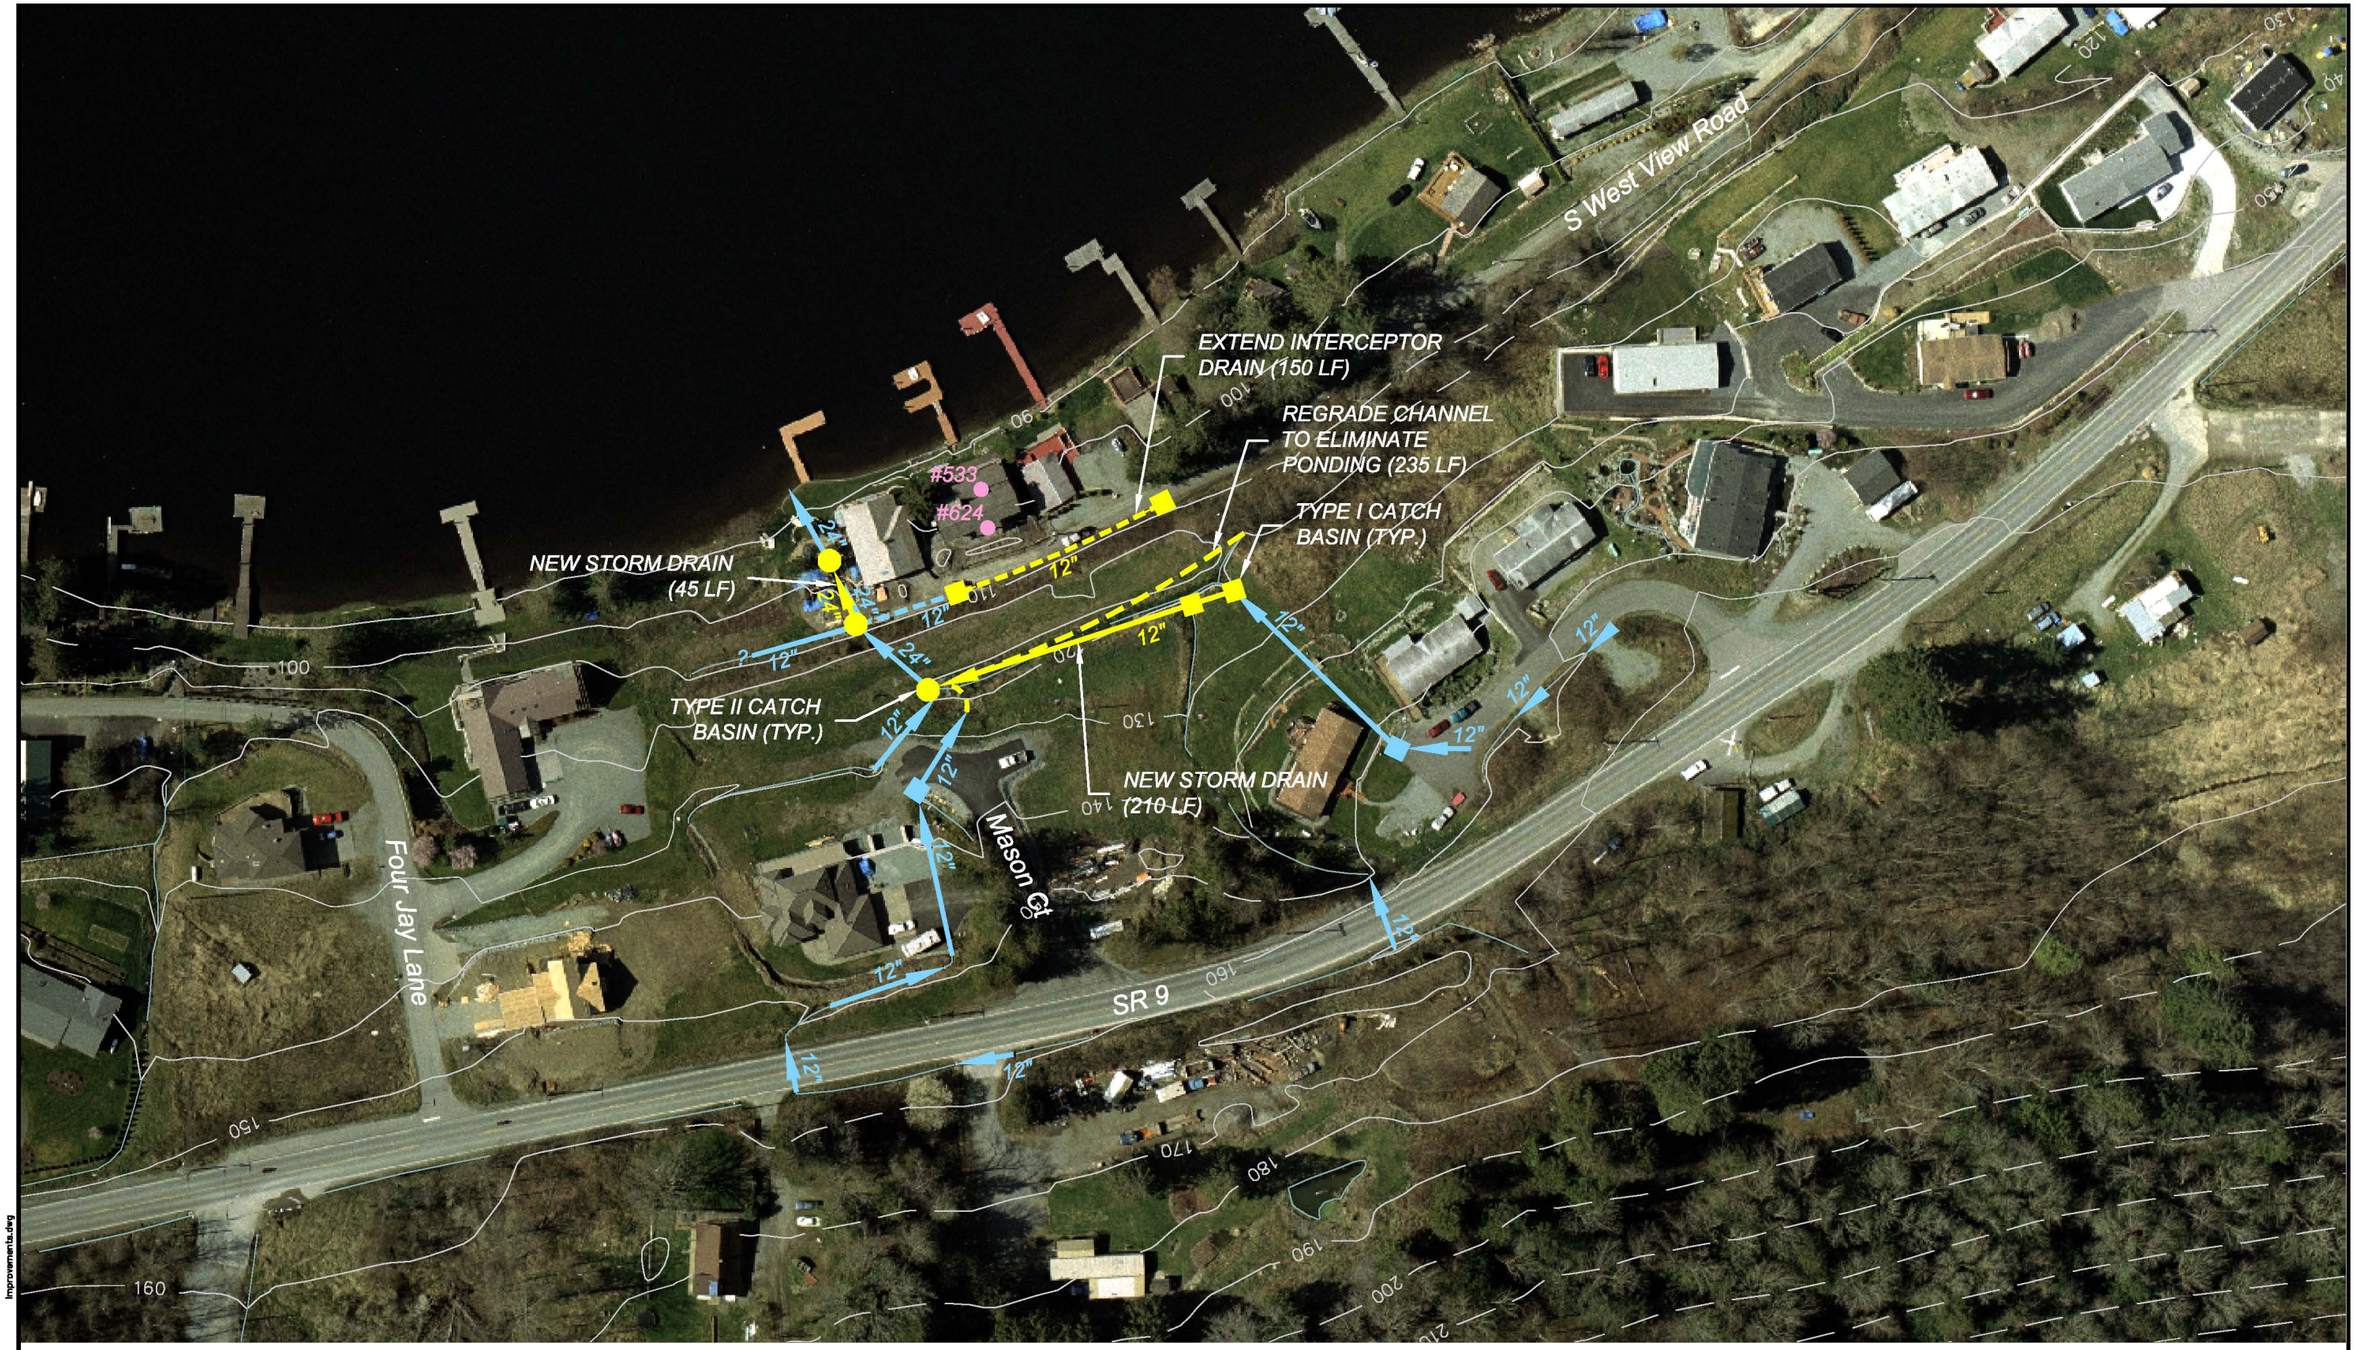


Legend

- EXISTING STORM DRAIN
- EXISTING INTERCEPTOR DRAIN
- EXISTING CATCH BASIN
- DRAINAGE COMPLAINT
- PROPOSED STORM DRAIN
- PROPOSED INTERCEPTOR DRAIN
- PROPOSED DITCH
- PROPOSED CATCH BASIN

0 50' 100'
SCALE

SKAGIT COUNTY WASHINGTON — Serving With Pride

FIGURE 8-5
Recommended CIP Improvements
Outfall BL27 Drainage System (CIP 04-BL27)

Big Lake Drainage Management Plan

MONTGOMERY WATER GROUP, INC.
Water Resources Engineering

Improvements.dwg
D Ciaskowski
05/03/06