


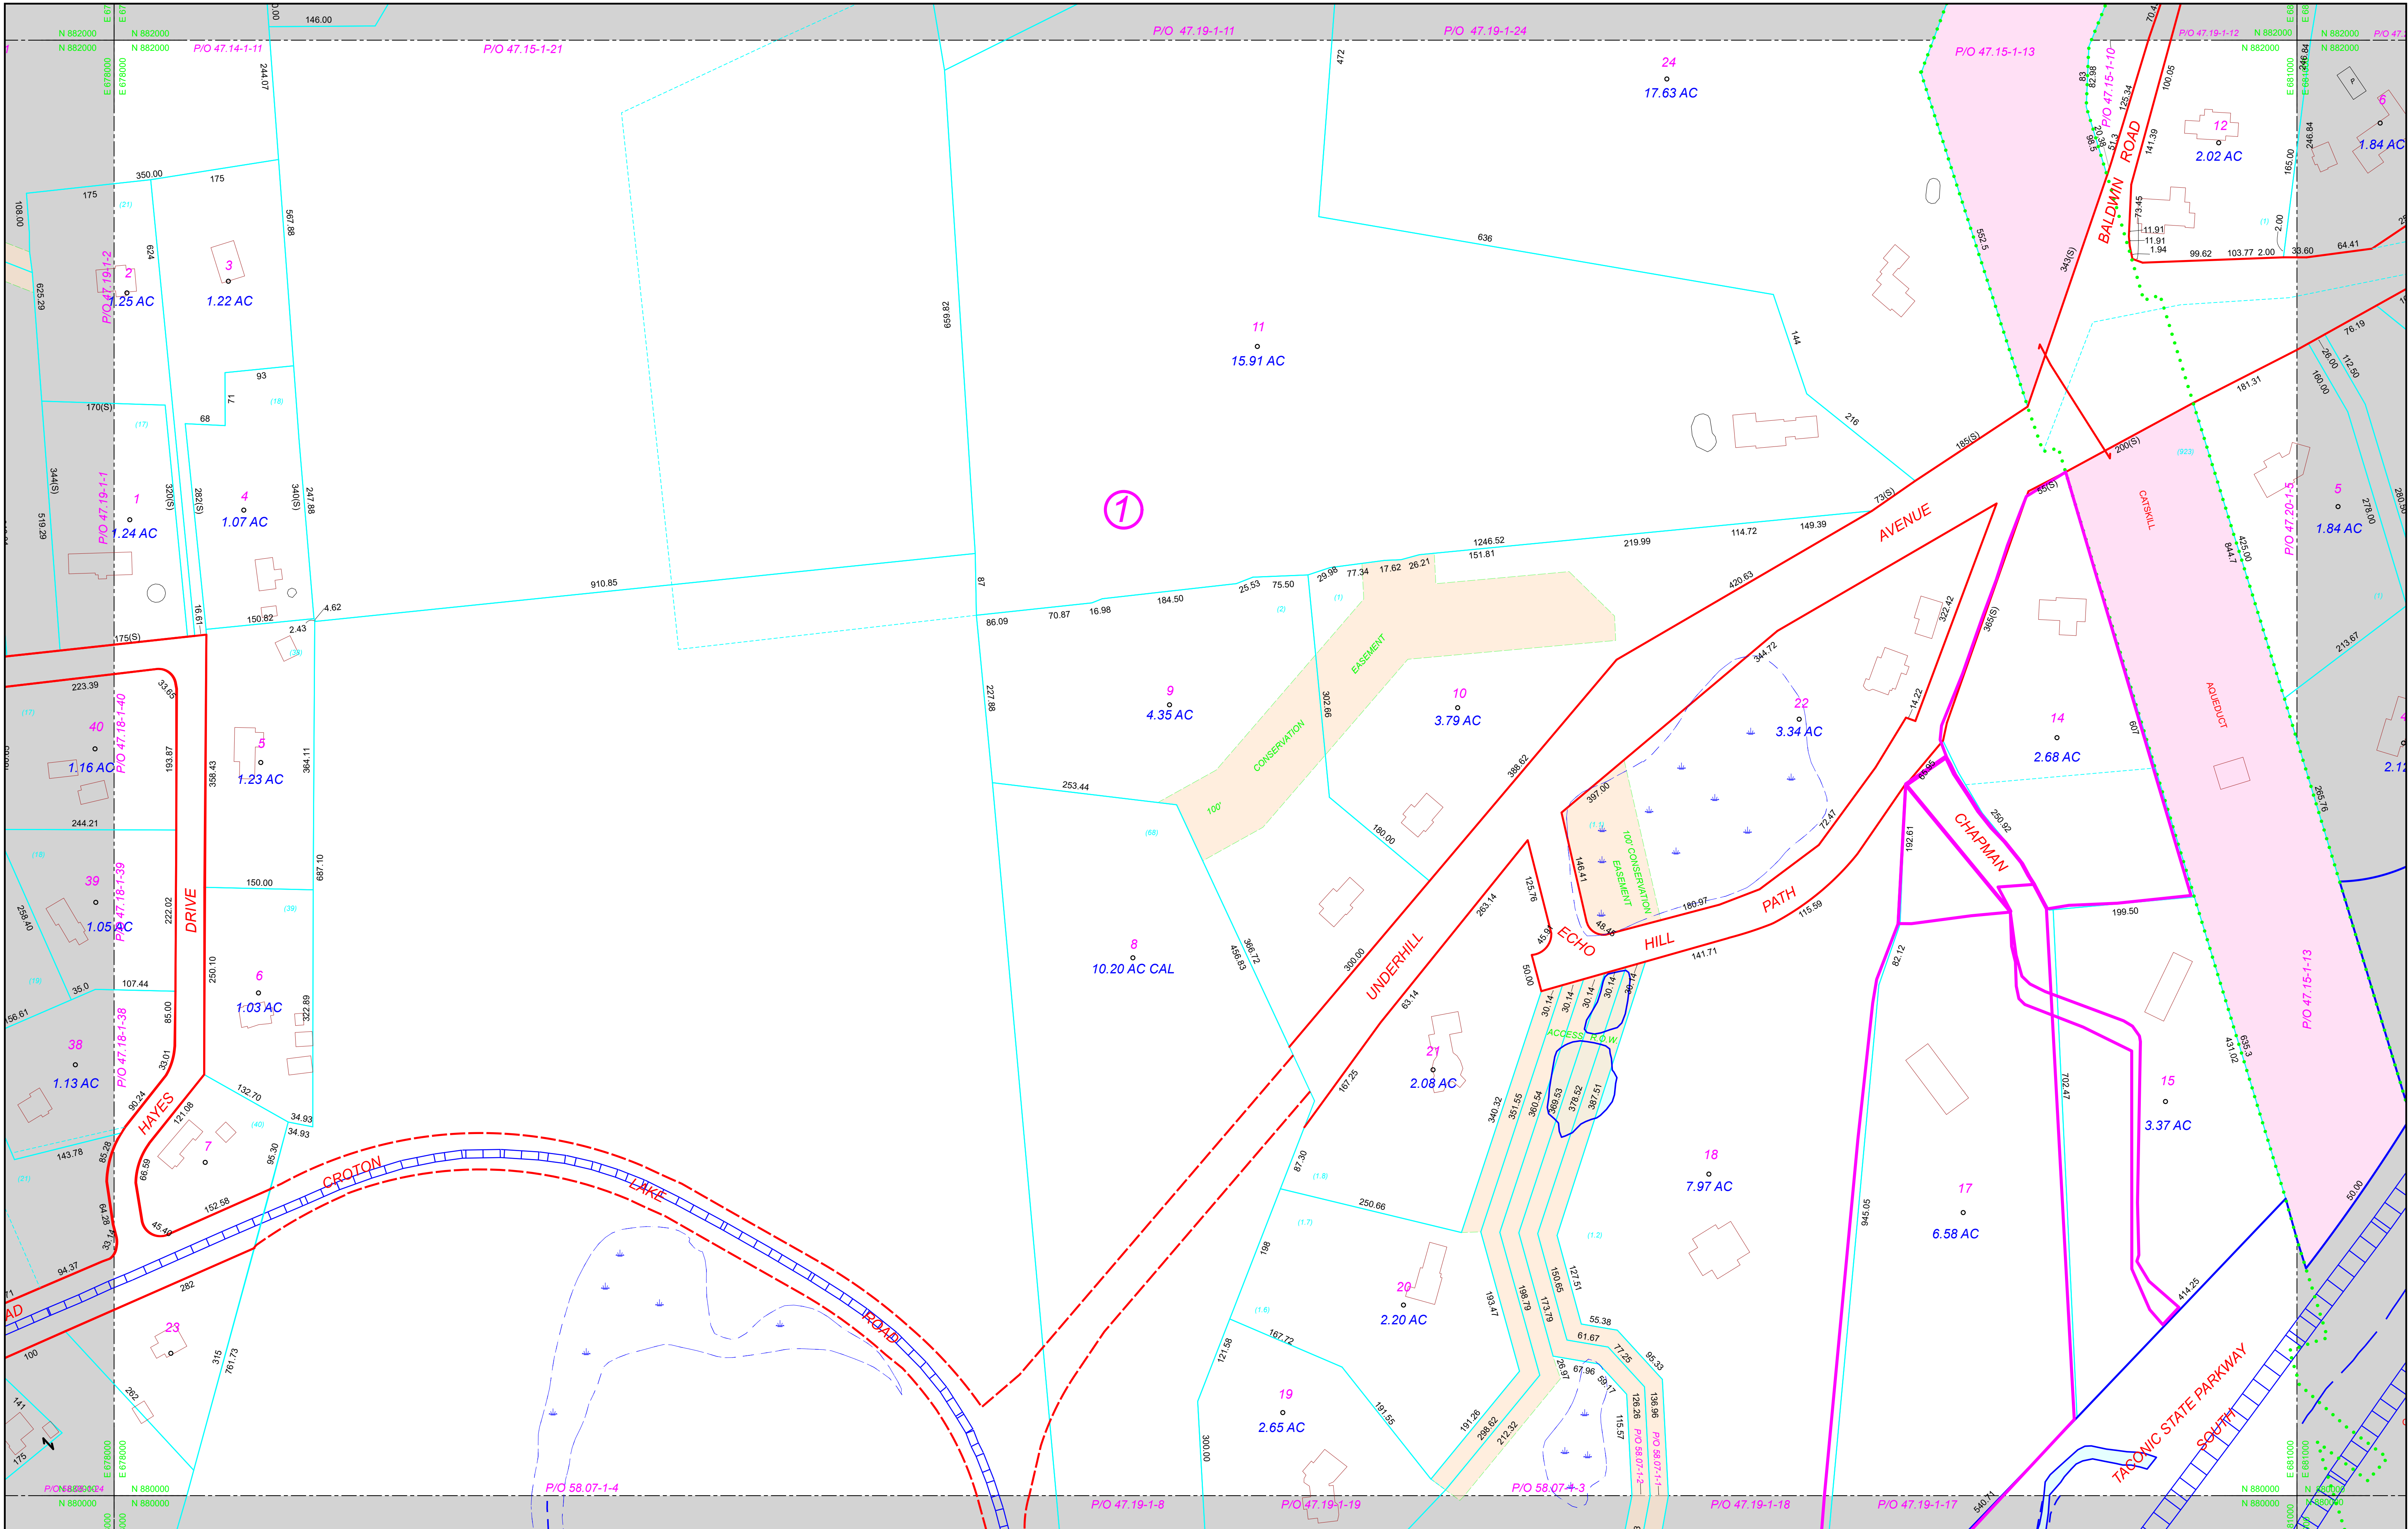

FOR ASSESSMENT PURPOSES ONLY
NOT TO BE USED FOR CONVEYANCES

PREPARED BY



LiRo GIS, Inc.
GIS Consulting Group Company

REVISIONS		COMMENTS
Version 7 - September 2010	Version 14 - June 2017	
Version 8 - January 2012	Version 15 - December 2017	Fire, Parks, School, Sewer & Water Districts on separate maps
Version 9 - July 2013	Version 16 - April 2018	
Version 10 - October 2014	Version 17 - January 2020	P/O - Part of this Parcel on Adjacent Map
Version 11 - April 2016	Version 18 - January 2022	From aerial photography: *P=Pool, Bldg, Footprints = Brown, Dams=Orange
Version 12 - April 2017	Version 19 - January 2024	
Version 13 - May 2017	Version 20 - January 2026	Dimensions: DIM = 100.00, DEED = 100(D), SCALED = 100(S)

RAILROAD	LEGEND	DAM
BLOCK NUMBER	SPLIT PARCELS, SAME ACCOUNT #	WETLANDS SYMBOL
TOWN & COUNTY LINE	CONTINUOUS OWNERSHIP PARCELS	DEVELOPER'S LOT NUMBER
TOWN LINE	ROAD - R.O.W.	ROAD - STATE LANES
ORIGINAL LOT LINE	STREAM / WATER LINE	PARCEL AREA
BLOCK LIMIT LINE	ROAD - LIMITED ACCESS	VISUAL CENTROID
PROPERTY LINE	ROAD PRIVATE/MAPPED ROW	PARCEL NUMBER
EASEMENT	MAP (SECTION) BOUNDARY	

47.14	47.15	47.16
47.18	47.19	47.20
58.06	58.07	58.08

GRID NORTH



TAX MAP

TOWN OF YORKTOWN
WESTCHESTER COUNTY, NEW YORK



MAP SCALE 1" = 100'

0 50 100 150 200 feet

DATE OF AERIAL PHOTOGRAPHY: SPRING, 2013 NY STATE PLANE COORDINATES EAST ZONE, NAD83, US FEET

PRINT DATE OF MAP 9/16/2026