


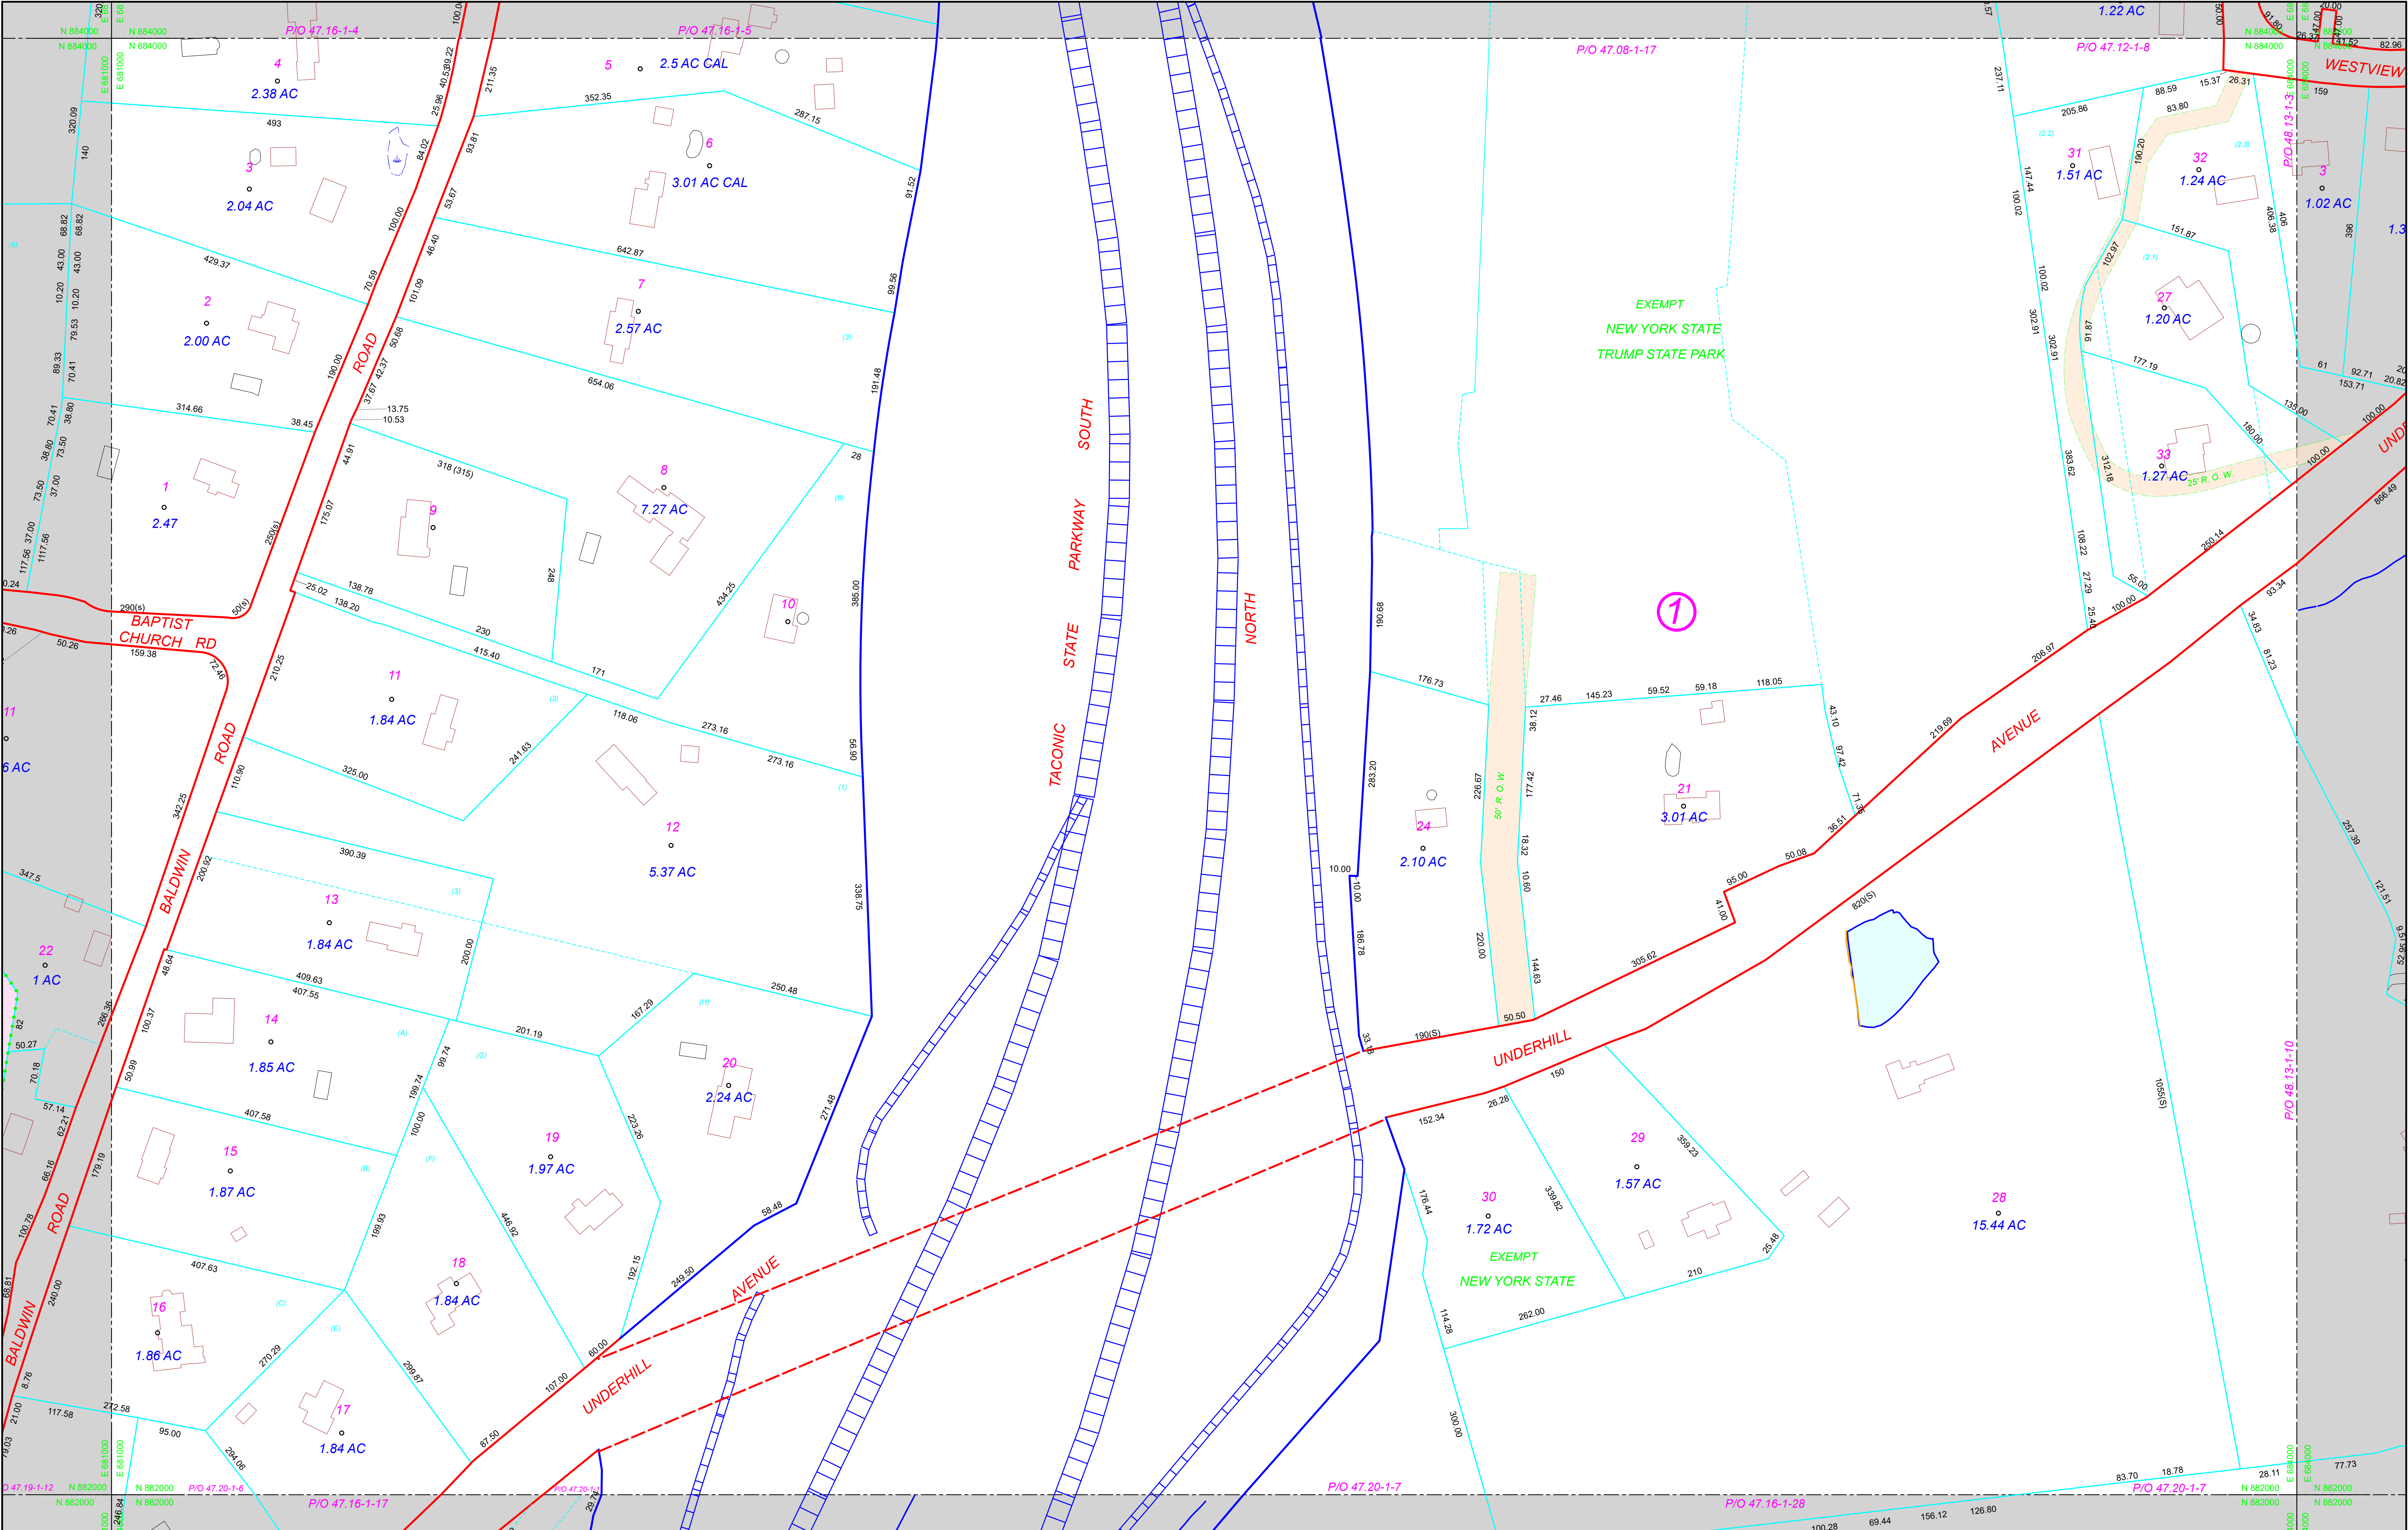

FOR ASSESSMENT PURPOSES ONLY
NOT TO BE USED FOR CONVEYANCES

PREPARED BY



LiRo GIS, Inc.
GIS Consulting Group Company

REVISIONS		COMMENTS
Version 7 - September 2010	Version 14 - June 2017	RAILROAD
Version 8 - January 2012	Version 15 - December 2017	BLOCK NUMBER
Version 9 - July 2013	Version 16 - April 2018	TOWN & COUNTY LINE
Version 10 - October 2014	Version 17 - January 2020	TOWN LINE
Version 11 - April 2016	Version 18 - January 2022	ORIGINAL LOT LINE
Version 12 - April 2017	Version 19 - January 2024	BLOCK LIMIT LINE
Version 13 - May 2017	Version 20 - January 2026	PROPERTY LINE
		EASEMENT

LEGEND

- SPLIT PARCELS, SAME ACCOUNT #
- CONTINUOUS OWNERSHIP PARCELS
- ROAD - R.O.W.
- STREAM / WATER LINE
- AQUEDUCTS
- ROAD - LIMITED ACCESS
- ROAD PRIVATE/MAPPED ROW
- MAP (SECTION) BOUNDARY

DAM

WETLANDS SYMBOL

DEVELOPER'S LOT NUMBER

ROAD - STATE LANES

PARCEL AREA

VISUAL CENTROID

PARCEL NUMBER

47.11	47.12	48.09
47.15	47.16	48.13
47.19	47.20	48.17

GRID NORTH

TAX MAP

TOWN OF YORKTOWN

WESTCHESTER COUNTY, NEW YORK

DATE OF AERIAL PHOTOGRAPHY: SPRING, 2013 NY STATE PLANE COORDINATES EAST ZONE, NAD83, US FEET



MAP SCALE 1" = 100'

PRINT DATE OF MAP 9/16/2026